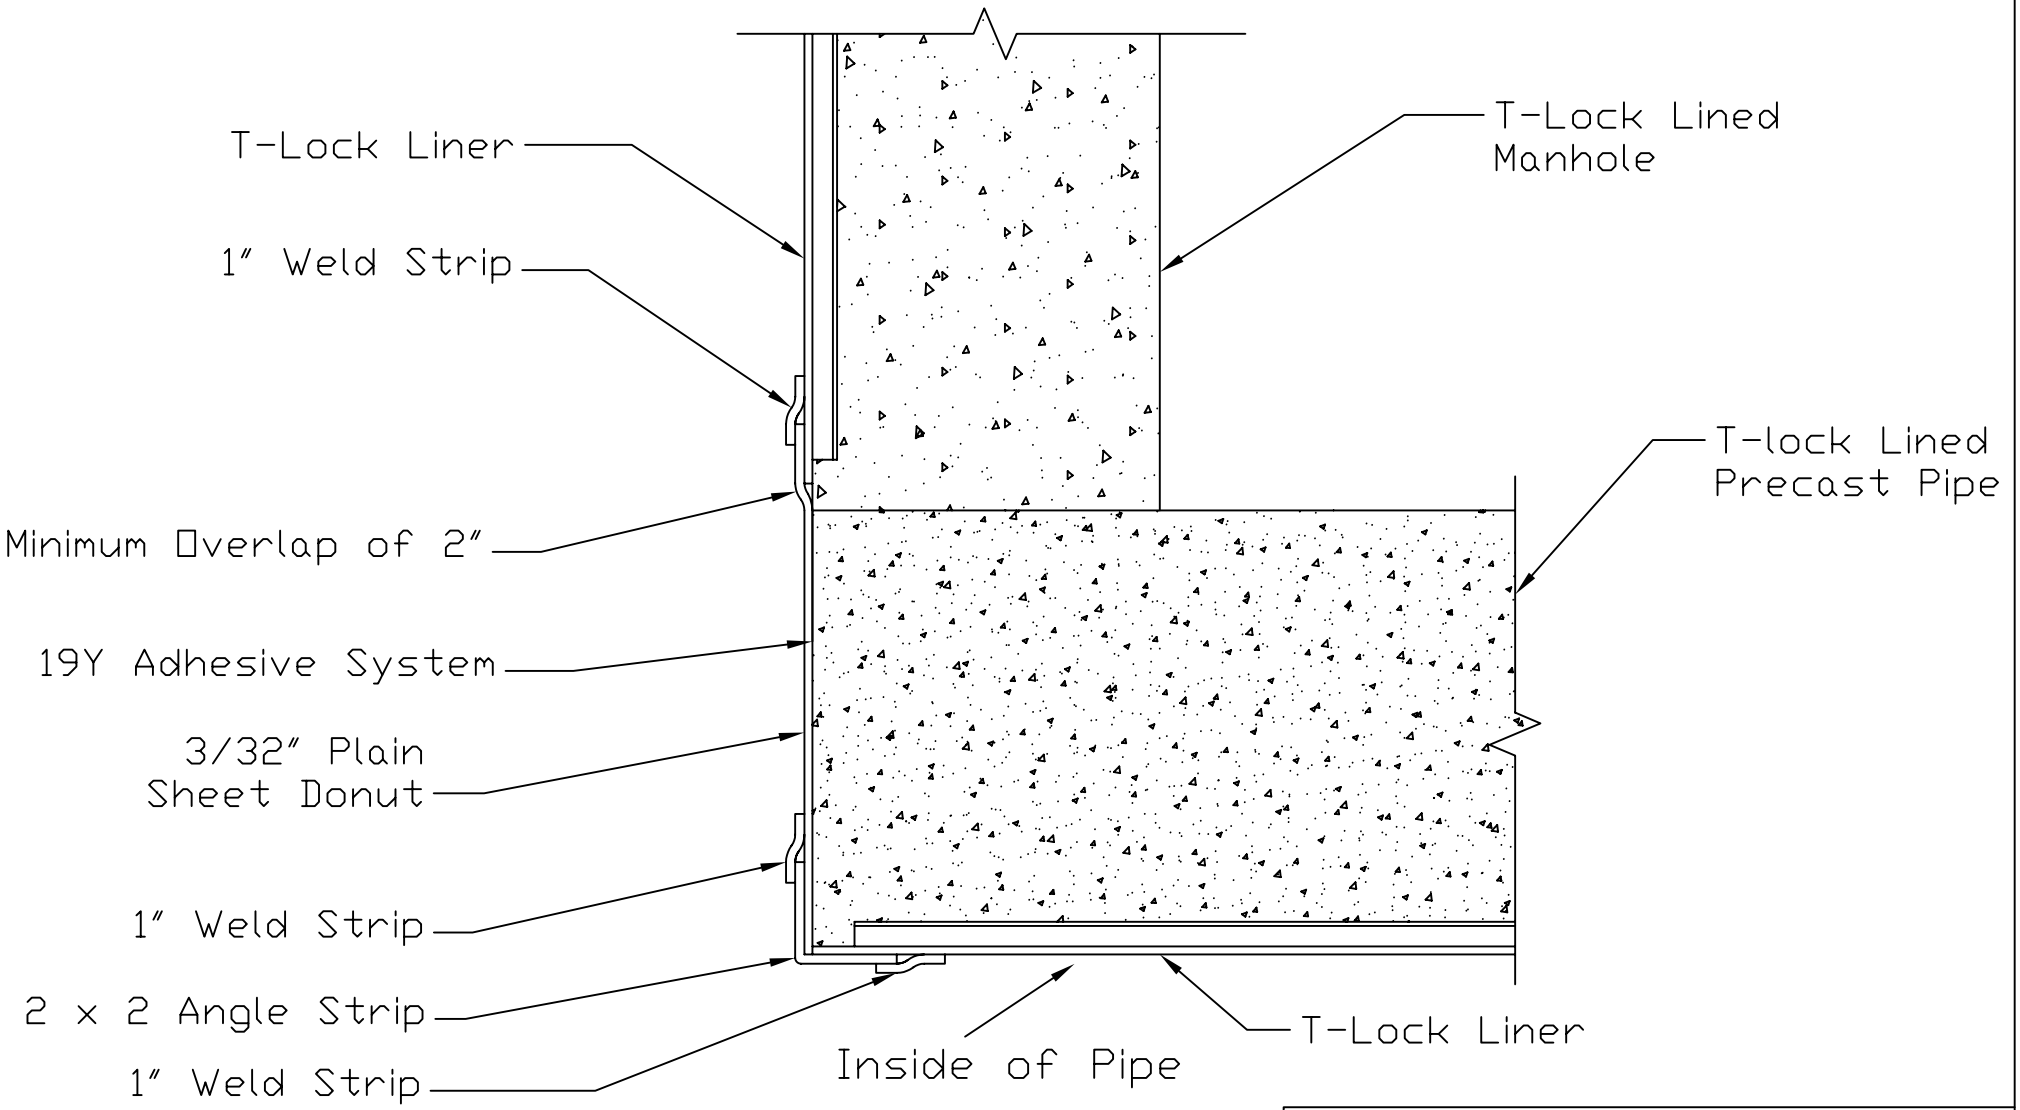

SYMBOL	REVISION	DATE	BY	APPV'D

Ameron PROTECTIVE LINING DIVISION

T-Lock Lined Precast Pipe
to T-Lock Lined Manhole

DRAWN	JG	10-06	PLD-TL-118
APPV'D			

REV 0